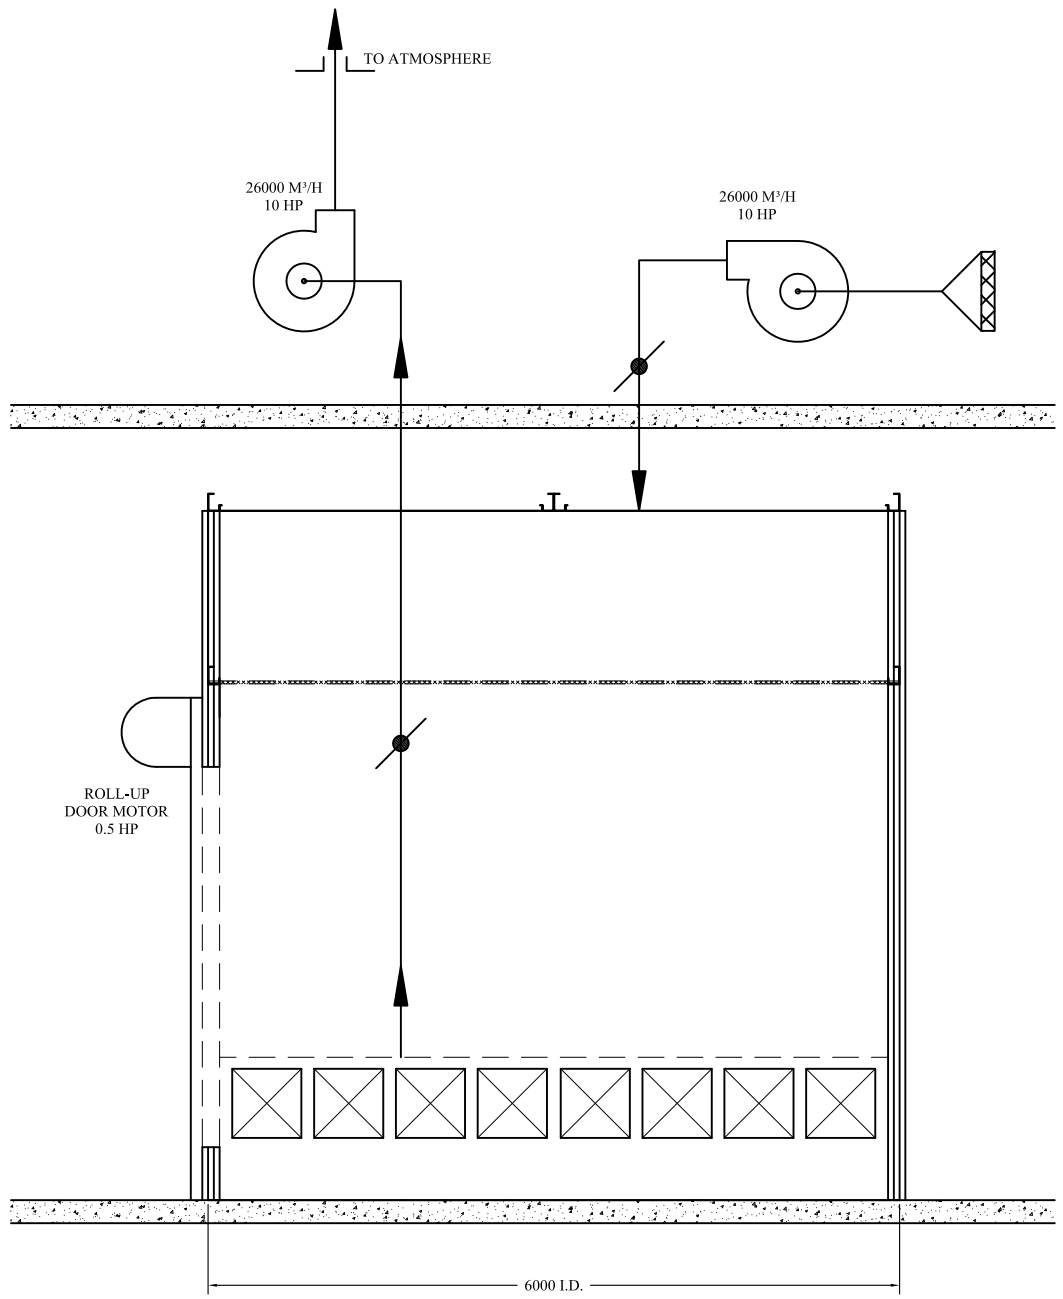

REV	DATE	CHANGE	BY

PROPRIETARY & CONFIDENTIAL
IMPORTANT NOTE: This print is confidential, and contains proprietary information and trade secrets of Pneu-Mech Paint Facilities. It may not be used or reproduced in any manner, nor submitted to other parties for examination without prior approval of Pneu-Mech Paint Facilities.

PMPF
PNEU - MECH PAINT FACILITIES

PROJECT:
VOLVO
KALUGA, RUSSIA
CAB PLANT PROJECT

DRAWN BY: BSH
DATE DRAWN: 6/15/12
SIZE: D
SCALE: 1:20

TITLE:
PANEL REPAIR BOOTH 1 & 2
AIR FLOW DIAGRAM

DRAWING NUMBER:
1206-98-241